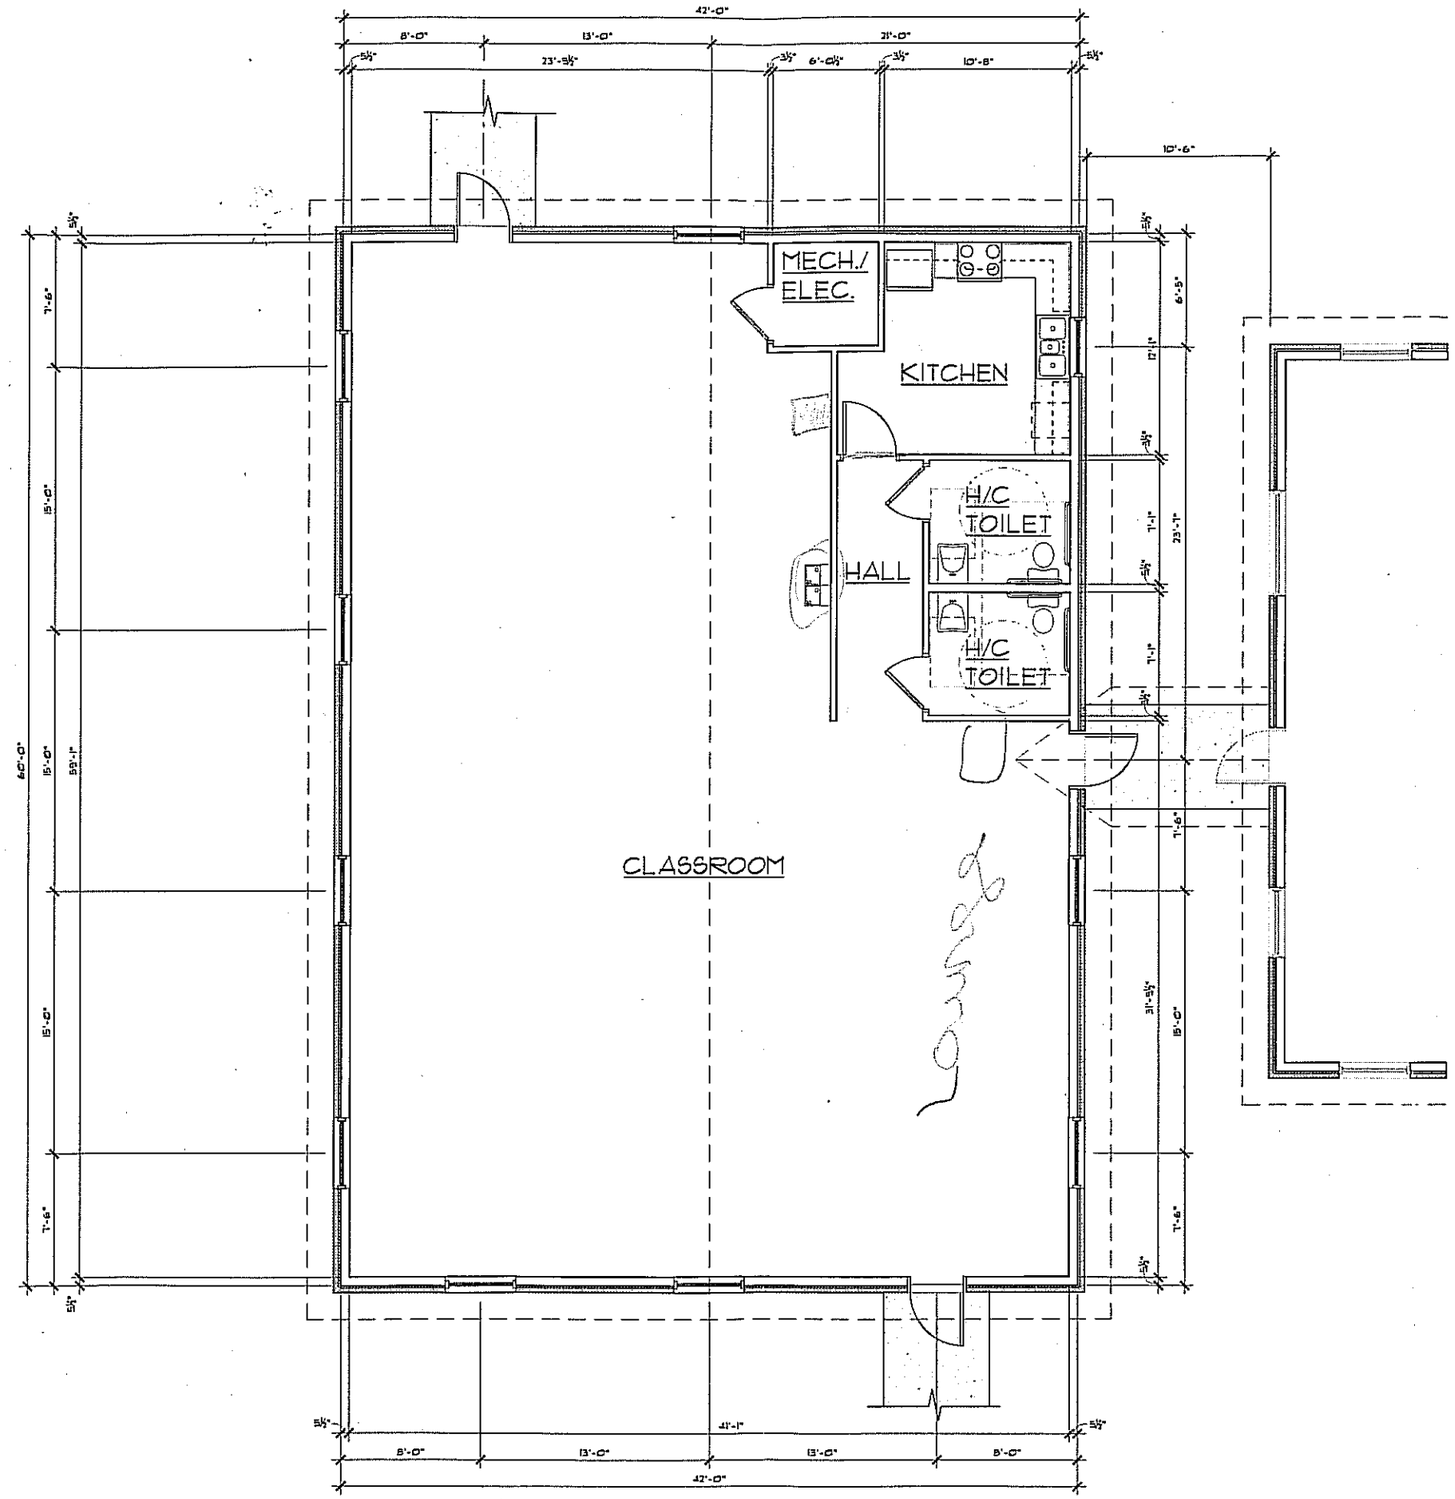

PRELMINARY FLOOR PLAN

SCALE: 1/4" = 1'-0"

MARTIN & CO. ARCHITECTS, INC.
104 Arlington Avenue
Radford, Virginia 24141
540-731-4474
540-639-2030 Fax
www.mco-arch.com

PRELIMINARY
FLOOR PLAN

CHILDREN'S
ACADEMIC CENTER

SHAUSVILLE VIRGINIA

Revisions

Comm. No. 0710
Date 04/03/07
Design MCO
Drawing ILS
Check LSM
File 0710-FP1
Sheet

P1

MARTIN & CO. ARCH. INC.
©Copyright 2006